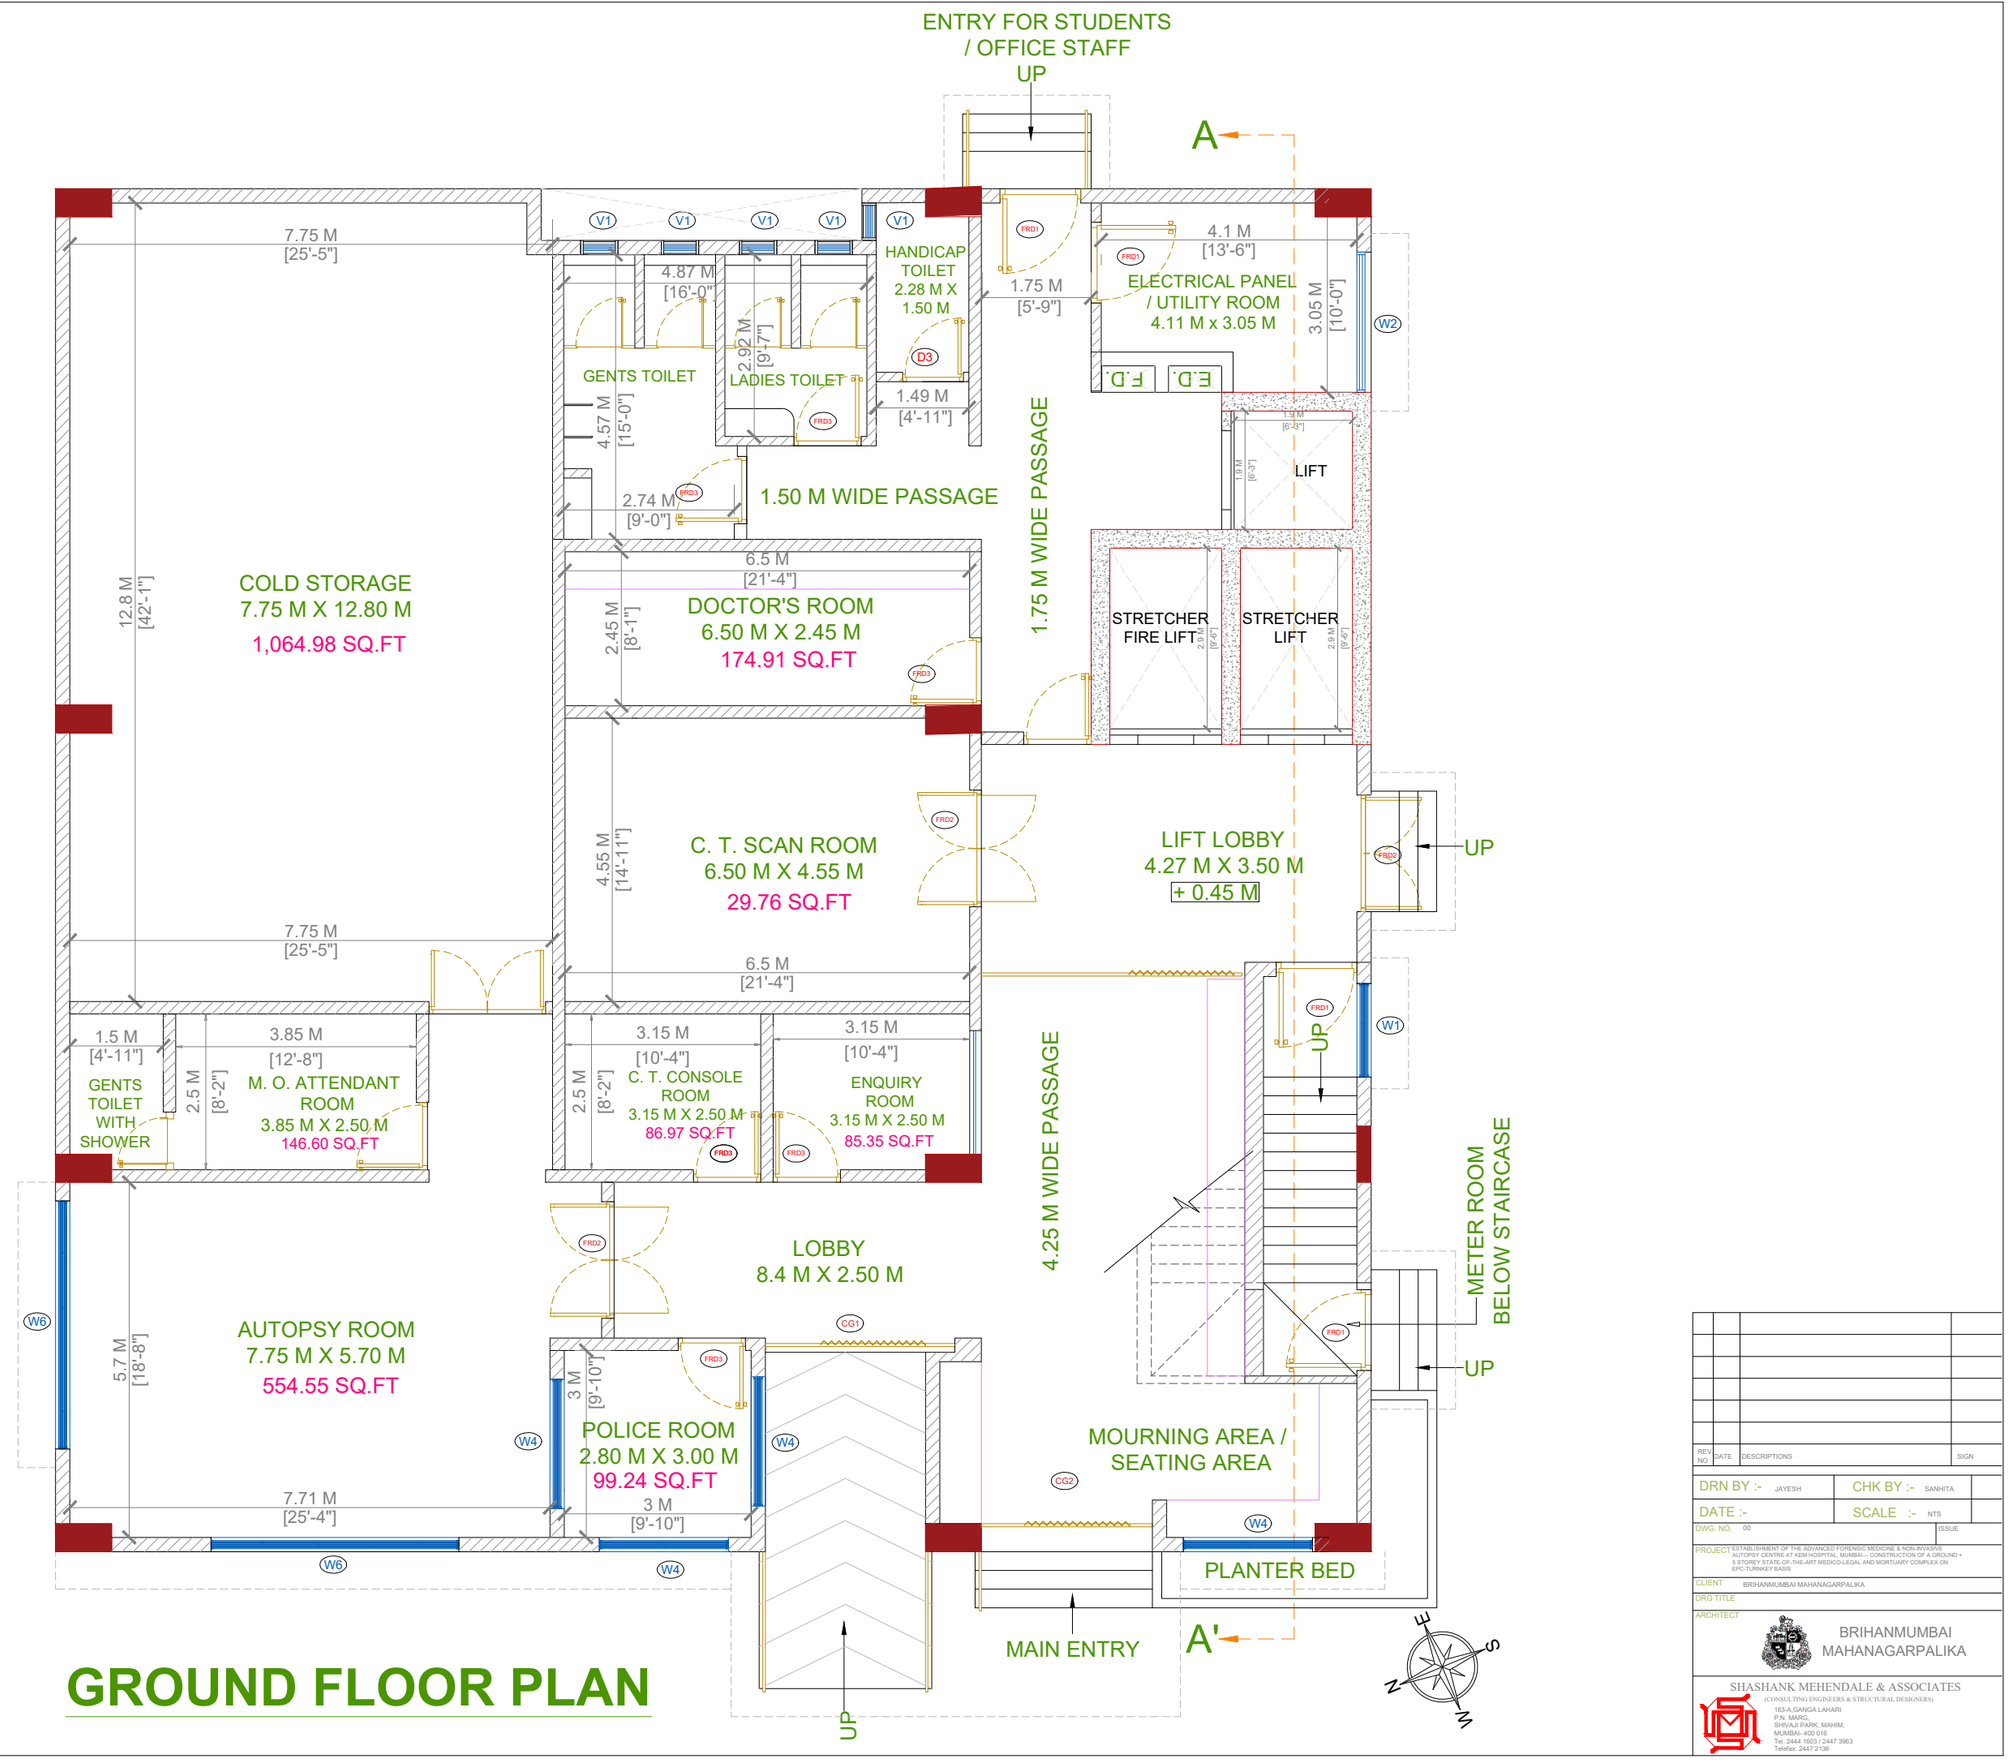


GROUND FLOOR PLAN

REV NO	DATE	DESCRIPTIONS	SIGN

DRN BY :- JAYESH	CHK BY :- SANHITA
DATE :-	SCALE :- NTS
DWG. NO.: 00	ISSUE

PROJECT: ESTABLISHMENT OF THE ADVANCED FORENSIC MEDICINE & NON-INVASIVE AUTOPSY CENTRE AT KEM HOSPITAL, MUMBAI.— CONSTRUCTION OF A GROUND + 5 STOREY STATE-OF-THE-ART MEDICO-LEGAL AND MORTUARY COMPLEX ON EPC/TURNKEY BASIS


CLIENT: BRIHANMUMBAI MAHANAGARPALIKA

DRG TITLE:

ARCHITECT:

BRIHANMUMBAI
MAHANAGARPALIKA

SHASHANK MEHENDALE & ASSOCIATES
(CONSULTING ENGINEERS & STRUCTURAL DESIGNERS)
163-A,GANGA LAHARI
P.N. MARG,
SHIVAJI PARK, MAHIM,
MUMBAI- 400 016
Tel: 2444 1603 / 2447 3963
Telefax: 2447 2136

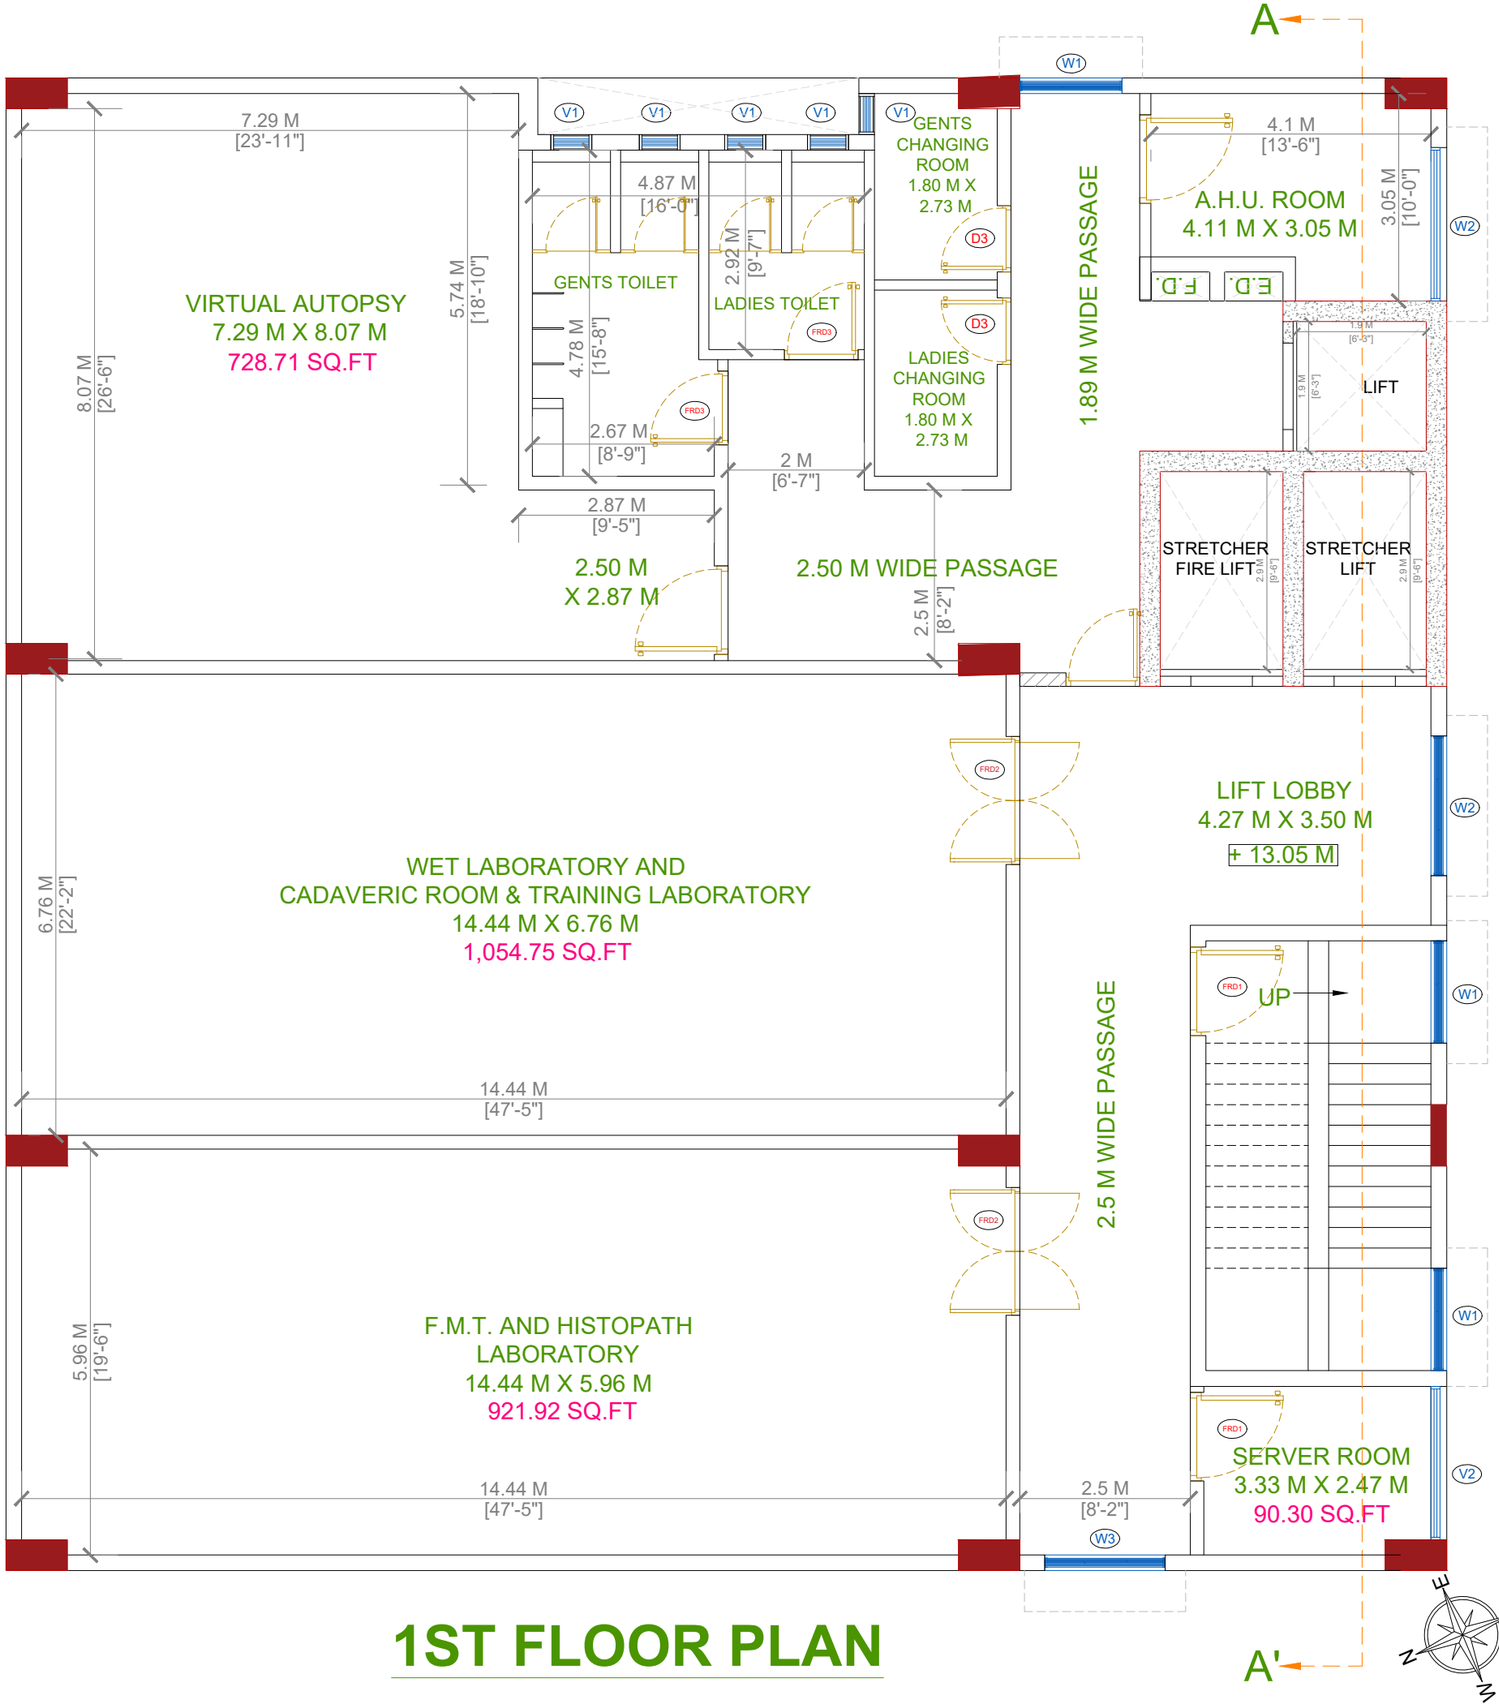

1ST FLOOR PLAN

REV. NO.	DATE	DESCRIPTIONS	SIGN

DRN BY :- JAYESH	CHK BY :- SANHITA
DATE :-	SCALE :- NTS
DWG. NO. 00	ISSUE

PROJECT ESTABLISHMENT OF THE ADVANCED FORENSIC MEDICINE & NON-INVASIVE AUTOPSY CENTRE AT KEM HOSPITAL, MUMBAI.— CONSTRUCTION OF A GROUND + 5 STOREY STATE-OF-THE-ART MEDICO-LEGAL AND MORTUARY COMPLEX ON EPC-TURNKEY BASIS


CLIENT BRIHANMUMBAI MAHANAGARPALIKA

DRG TITLE

ARCHITECT

BRIHANMUMBAI
MAHANAGARPALIKA

SHASHANK MEHENDALE & ASSOCIATES
(CONSULTING ENGINEERS & STRUCTURAL DESIGNERS)
163-A,GANGA LAHARI
P.N. MARG,
SHIVAJI PARK, MAHIM.
MUMBAI- 400 016
Tel. 2444 1603 / 2447 3963
Telefax: 2447 2136

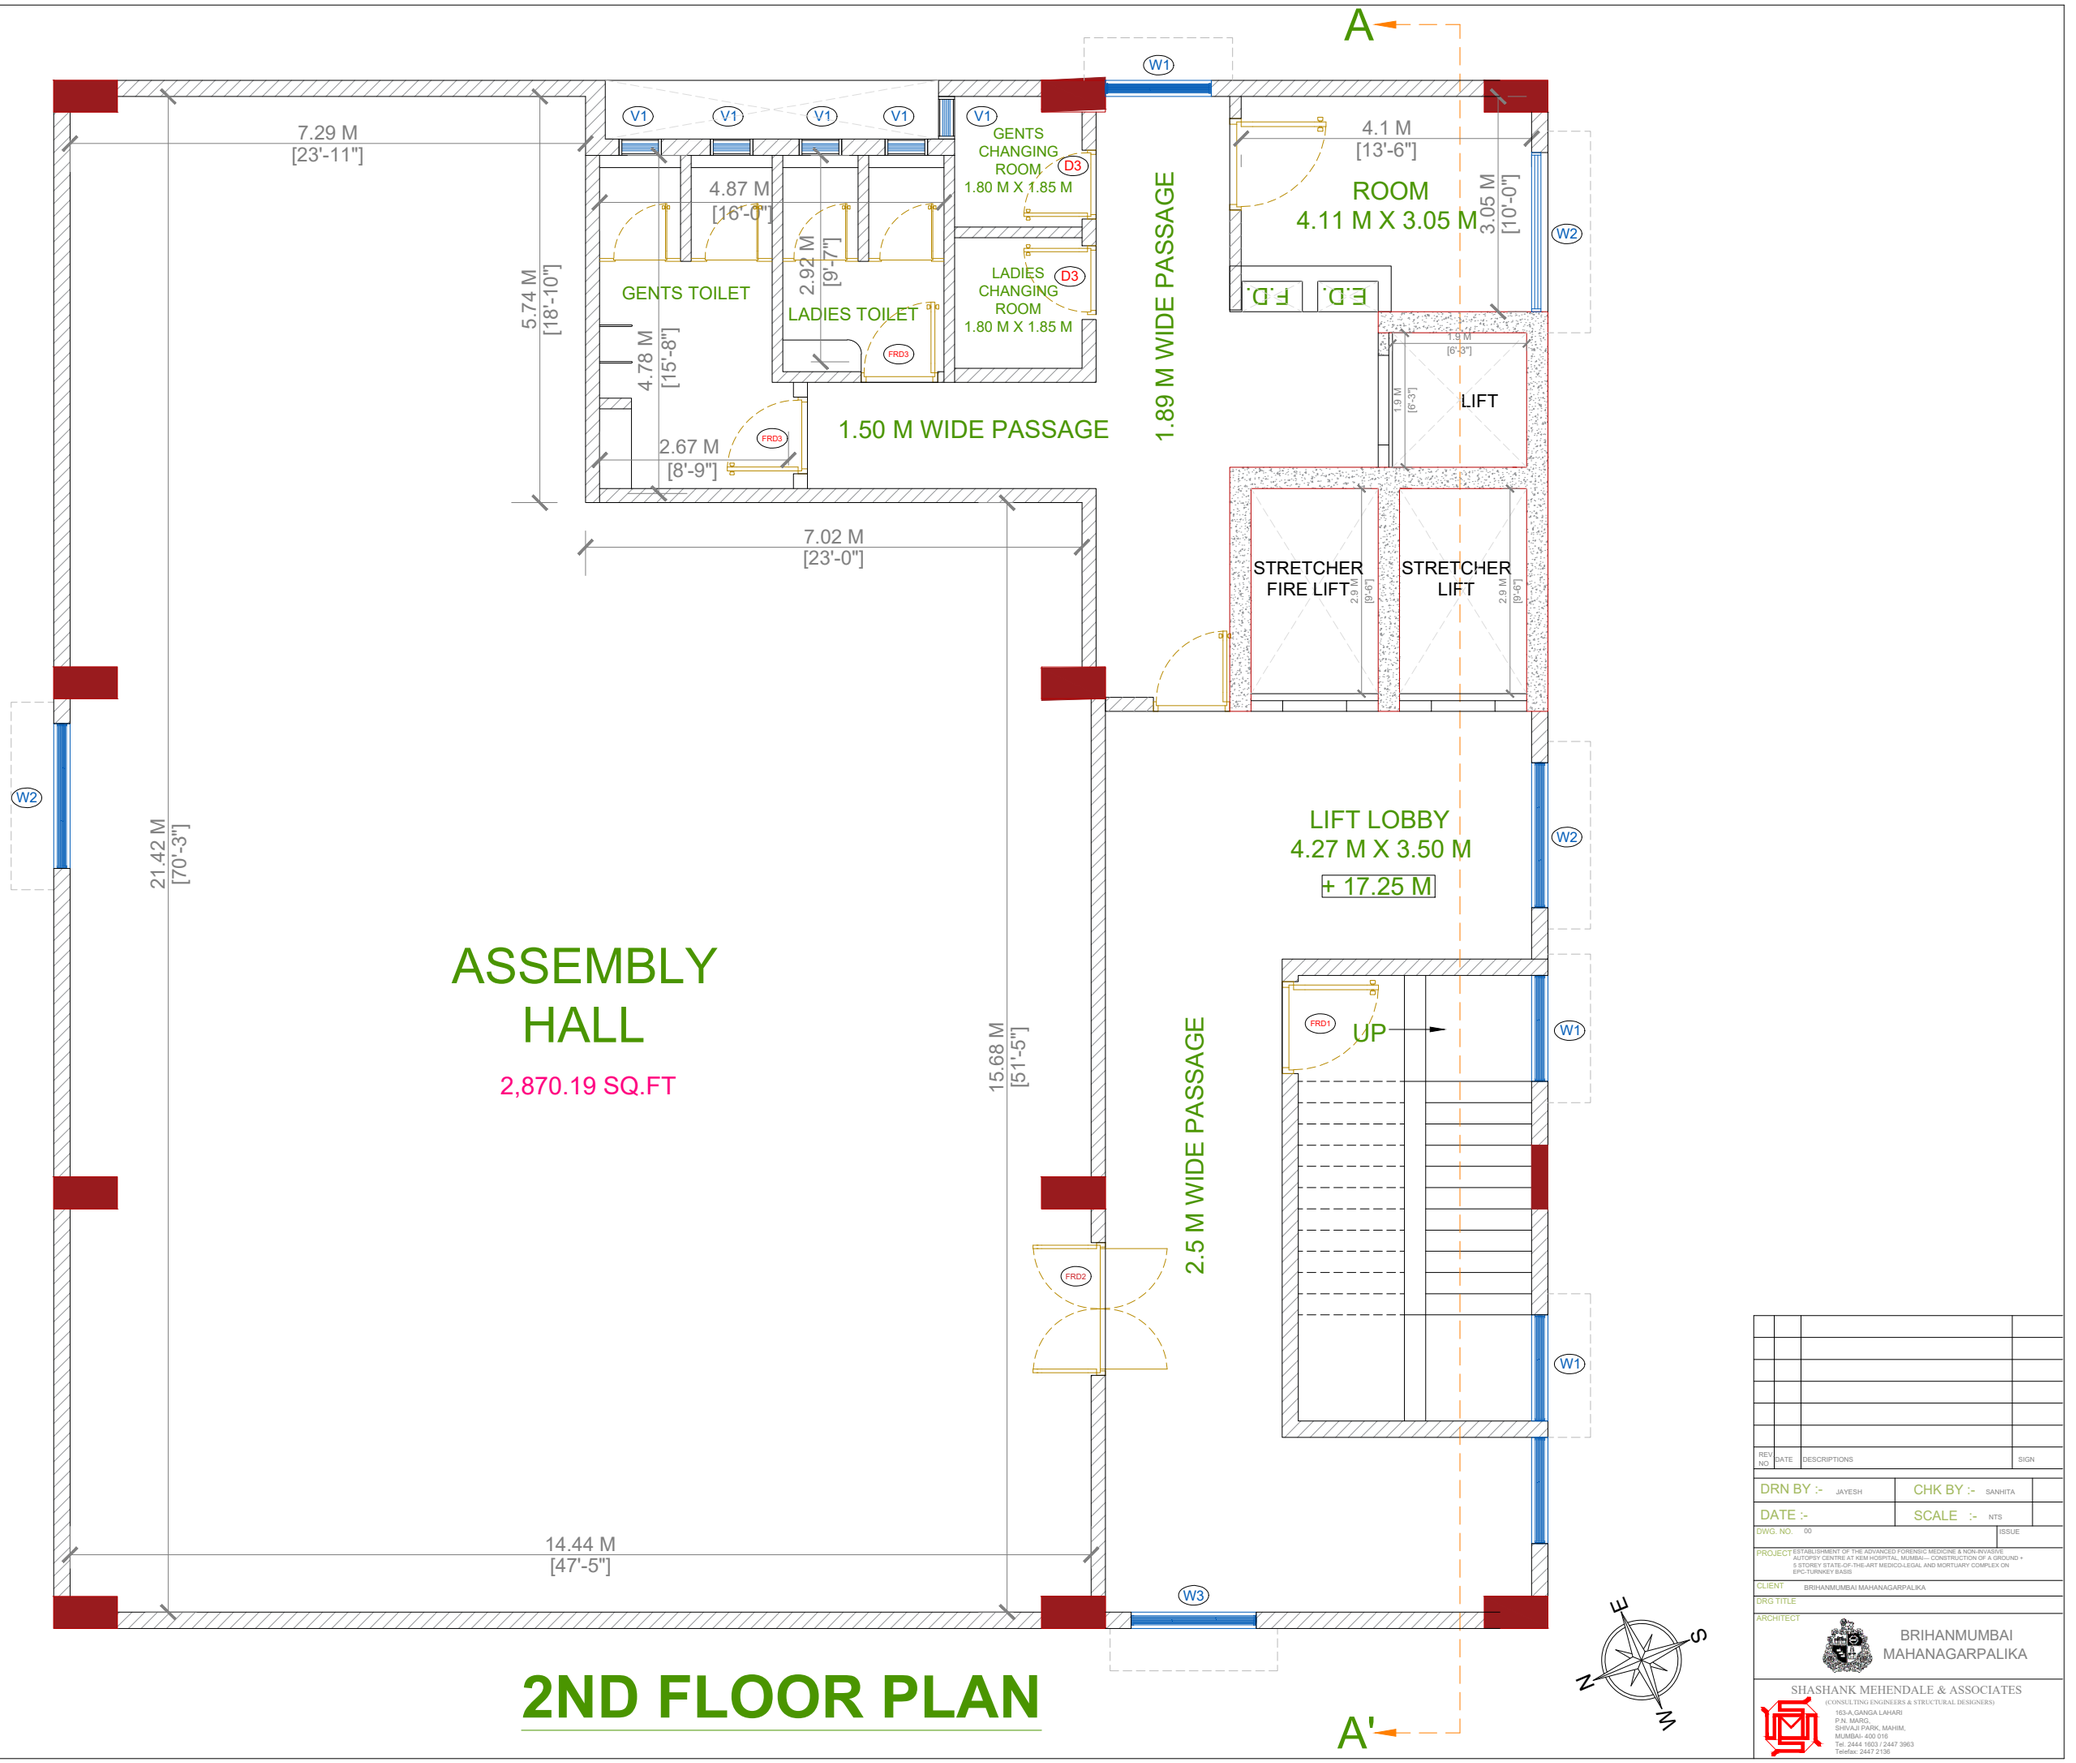

2ND FLOOR PLAN

REV. NO.	DATE	DESCRIPTIONS	SIGN

DRN BY :- JAYESH	CHK BY :- SANHITA
DATE :-	SCALE :- NTS
DWG. NO. 00	ISSUE

PROJECT: ESTABLISHMENT OF THE ADVANCED FORENSIC MEDICINE & NON-INVASIVE AUTOPSY CENTRE AT KEM HOSPITAL, MUMBAI.— CONSTRUCTION OF A GROUND + 5 STOREY STATE-OF-THE-ART MEDICO-LEGAL AND MORTUARY COMPLEX ON EPC-TURNKEY BASIS


CLIENT: BRIHANMUMBAI MAHANAGARPALIKA

DRG TITLE:

ARCHITECT:

BRIHANMUMBAI MAHANAGARPALIKA

SHASHANK MEHENDALE & ASSOCIATES
(CONSULTING ENGINEERS & STRUCTURAL DESIGNERS)
163-A,GANGA LAHARI
P.N. MARG,
SHIVAJI PARK, MAHIM.
MUMBAI- 400 016
Tel. 2444 1603 / 2447 3963
Telefax: 2447 2136

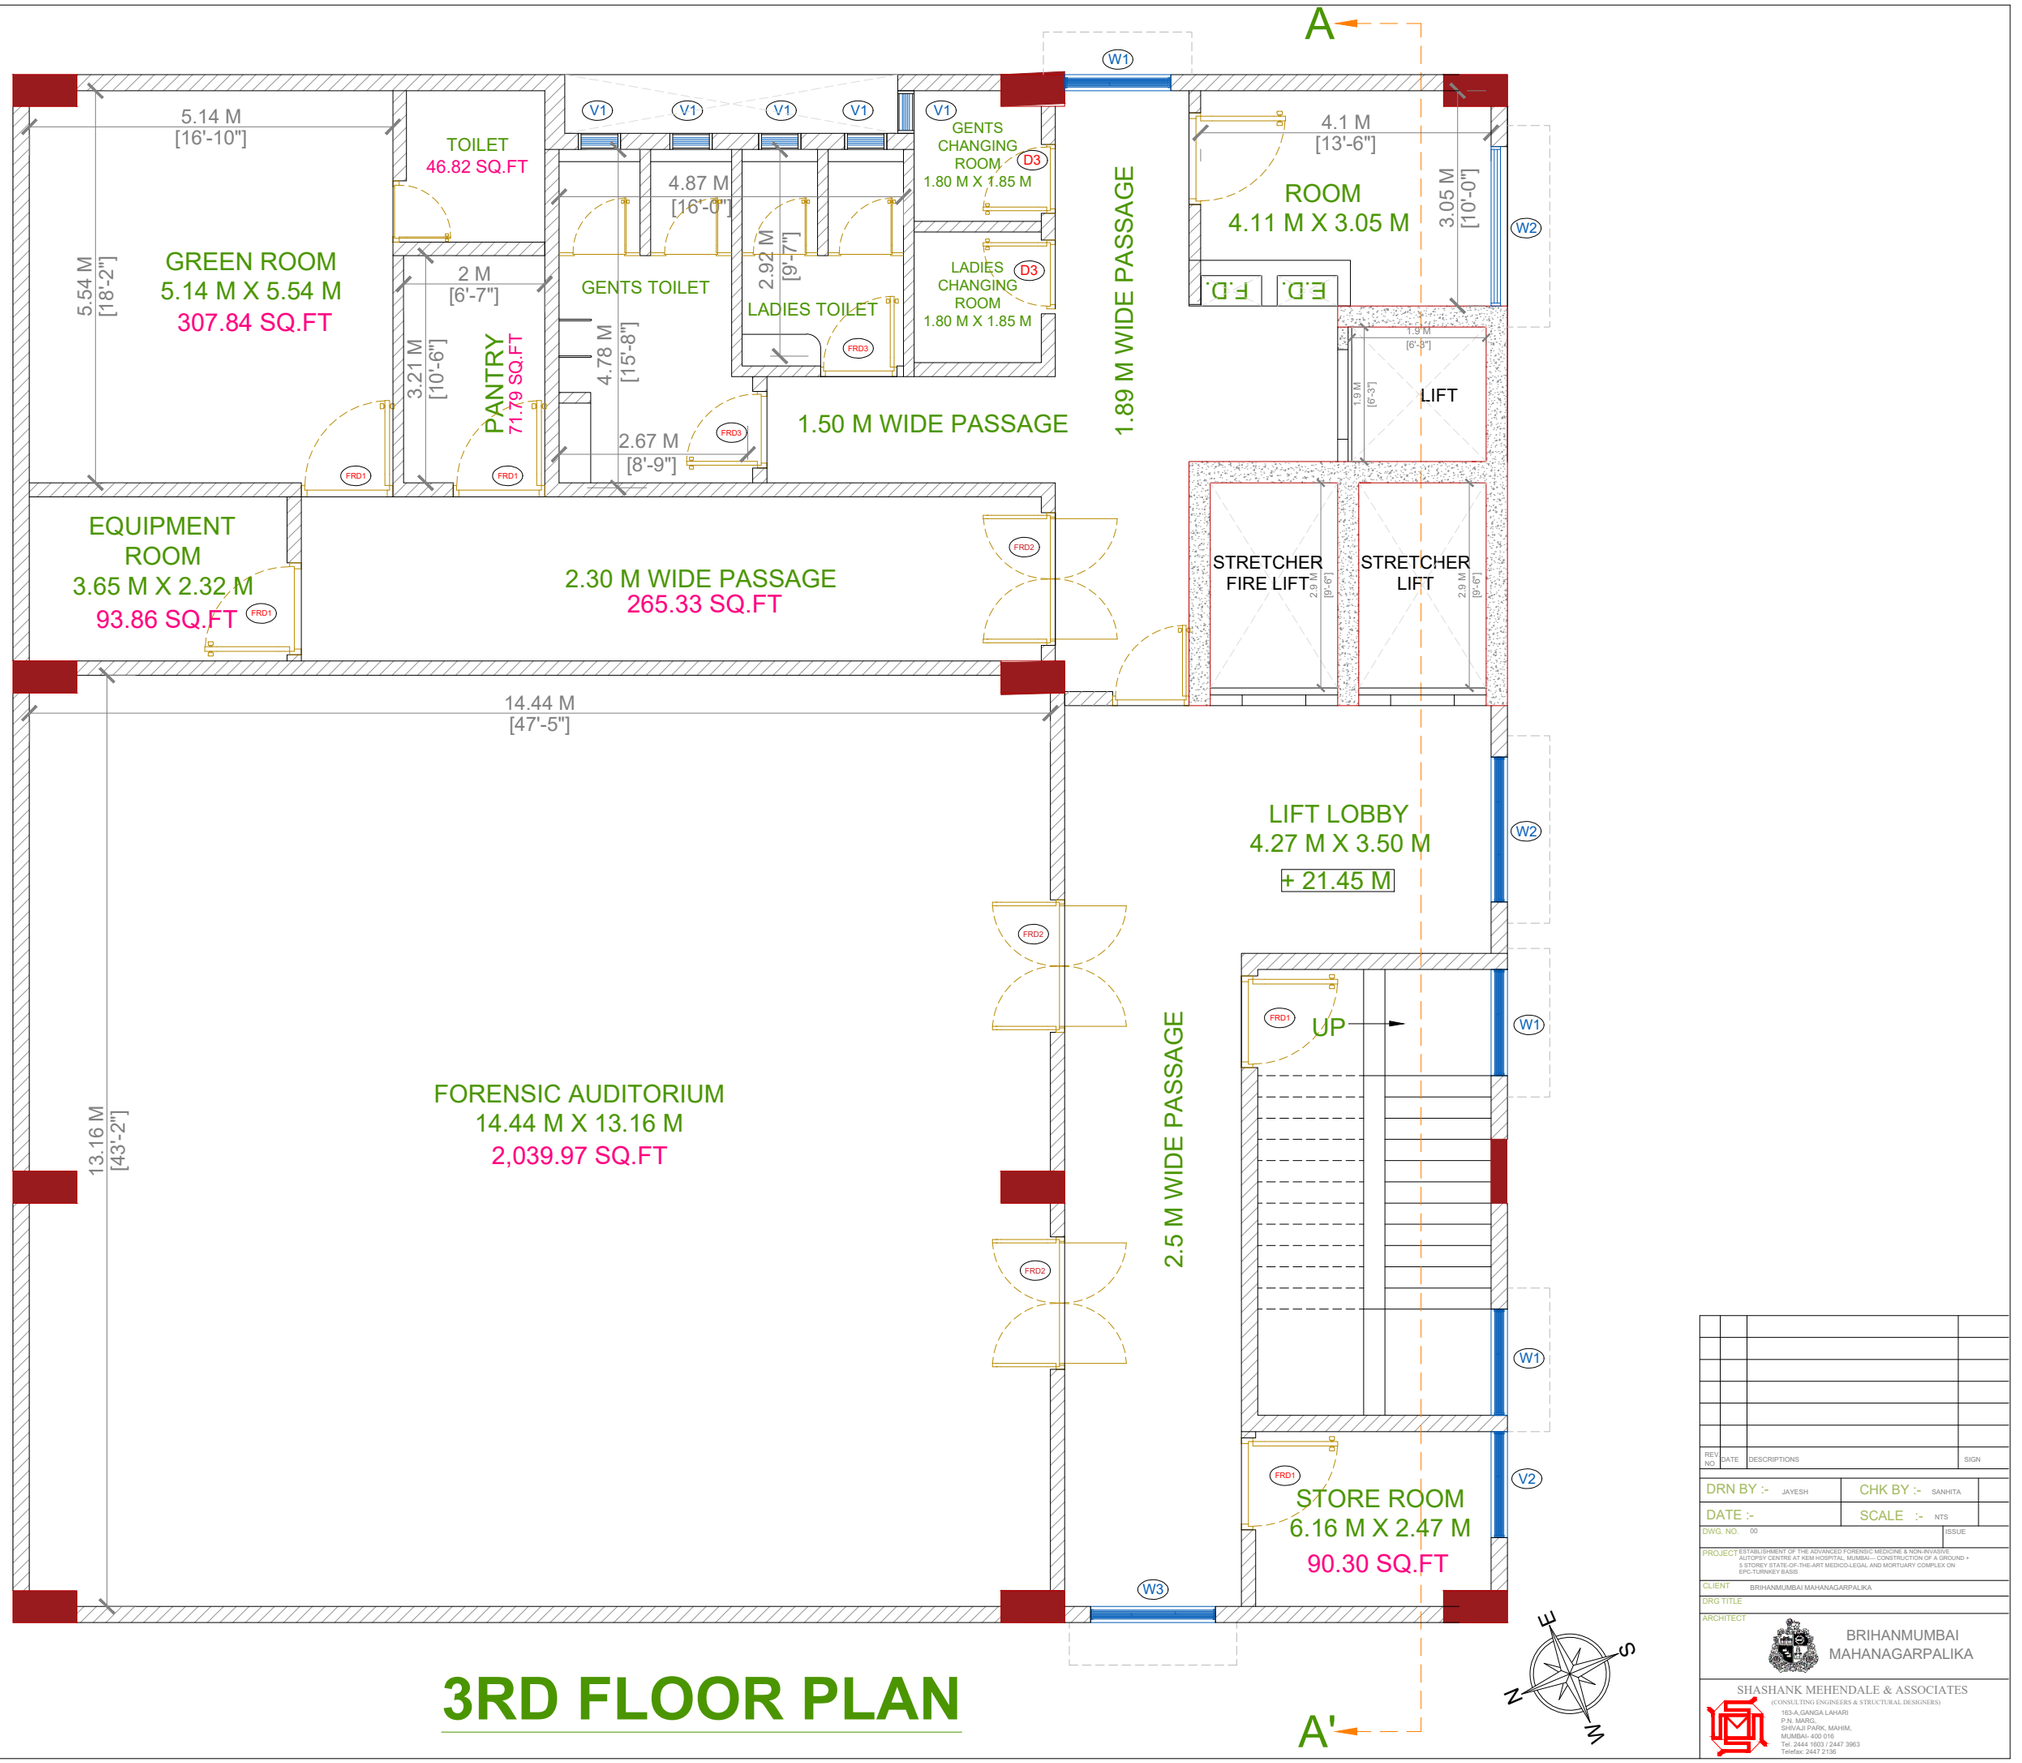

3RD FLOOR PLAN

REV. NO.	DATE	DESCRIPTIONS	SIGN

DRN BY :- JAYESH | CHK BY :- SANHITA

DATE :- | SCALE :- NTS

DWG. NO. 00 | ISSUE

PROJECT ESTABLISHMENT OF THE ADVANCED FORENSIC MEDICINE & NON-INVASIVE AUTOPSY CENTRE AT KEM HOSPITAL, MUMBAI.– CONSTRUCTION OF A GROUND + 5 STOREY STATE-OF-THE-ART MEDICO-LEGAL AND MORTUARY COMPLEX ON EPC-TURNKEY BASIS


CLIENT BRIHANMUMBAI MAHANAGARPALIKA

DRG TITLE

ARCHITECT

BRIHANMUMBAI
MAHANAGARPALIKA

SHASHANK MEHENDALE & ASSOCIATES
(CONSULTING ENGINEERS & STRUCTURAL DESIGNERS)
163-A,GANGA LAHARI
P.N. MARG,
SHIVAJI PARK, MAHIM,
MUMBAI- 400 016
Tel. 2444 1603 / 2447 3963
Telefax: 2447 2136

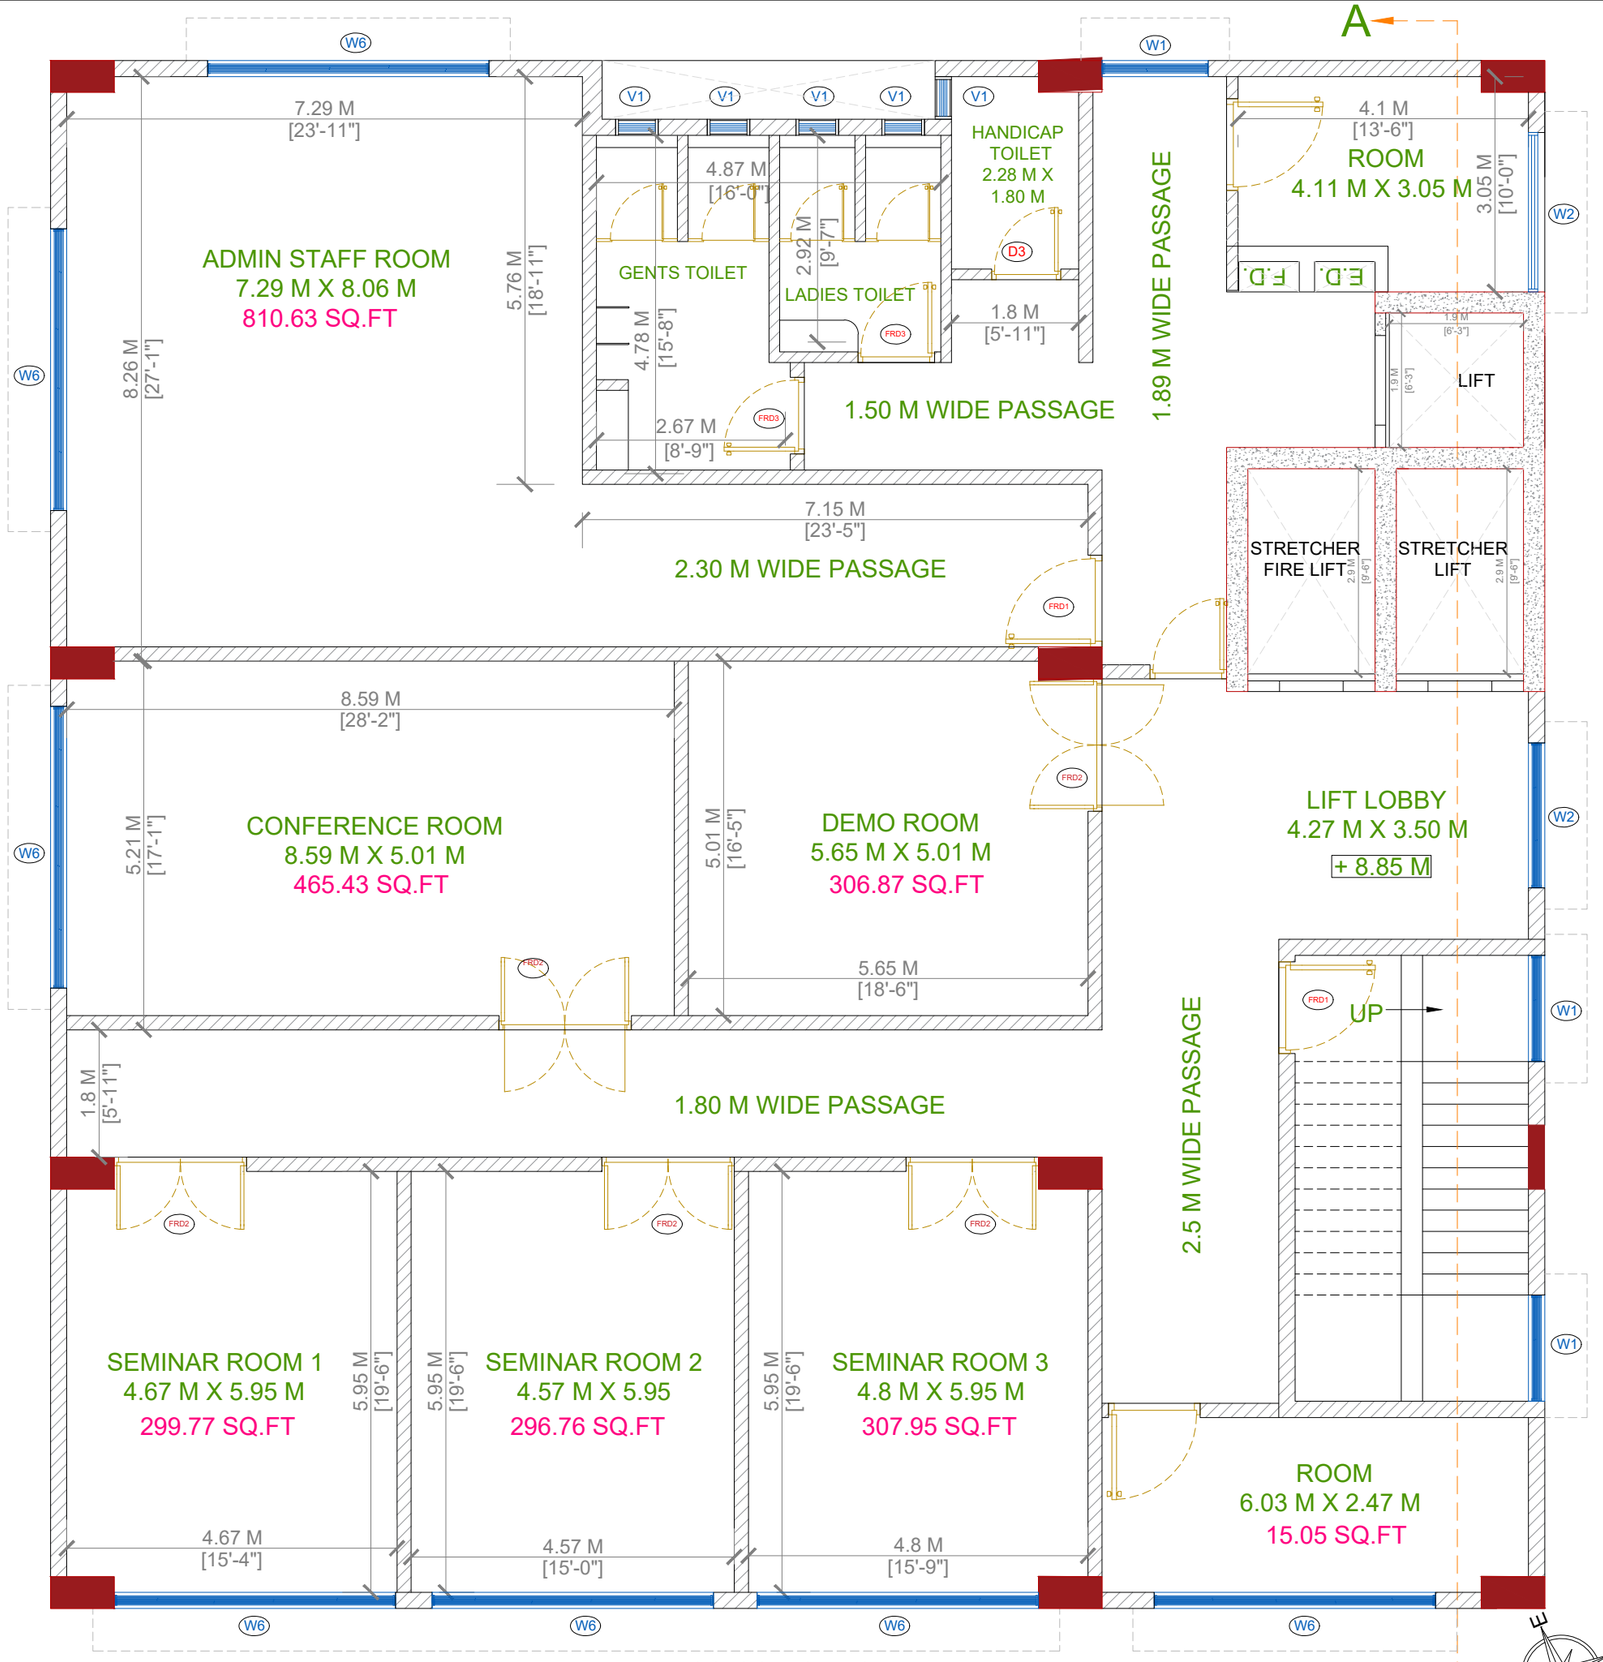

4TH FLOOR PLAN

REV NO	DATE	DESCRIPTIONS	SIGN

DRN BY :- JAYESH | CHK BY :- SANHITA

DATE :- | SCALE :- NTS

DWG. NO. 00 | ISSUE

PROJECT: ESTABLISHMENT OF THE ADVANCED FORENSIC MEDICINE & NON-INVASIVE AUTOPSY CENTRE AT KEM HOSPITAL, MUMBAI.– CONSTRUCTION OF A GROUND + 5 STOREY STATE-OF-THE-ART MEDICOLEGAL AND MORTUARY COMPLEX ON EPC-TURNKEY BASIS

CLIENT: BRIHANMUMBAI MAHANAGARPALIKA

DRG TITLE:

ARCHITECT:

BRIHANMUMBAI
MAHANAGARPALIKA

SHASHANK MEHENDALE & ASSOCIATES
(CONSULTING ENGINEERS & STRUCTURAL DESIGNERS)

163-A,GANGA LAHARI
P.N. MARG,
SHIVAJI PARK, MAHIM,
MUMBAI- 400 016
Tel. 2444 1603 / 2447 3963
Telefax: 2447 2136



5th FLOOR PLAN

REV. NO	DATE	DESCRIPTIONS	SIGN

DRN BY :- JAYESH | CHK BY :- SANHITA

DATE :- | SCALE :- NTS

DWG. NO. 00 | ISSUE

PROJECT ESTABLISHMENT OF THE ADVANCED FORENSIC MEDICINE & NON-INVASIVE AUTOPSY CENTRE AT KEM HOSPITAL, MUMBAI – CONSTRUCTION OF A GROUND + 5 STOREY STATE-OF-THE-ART MEDICO-LEGAL AND MORTUARY COMPLEX ON EPC-TURNKEY BASIS

CLIENT BRIHANMUMBAI MAHANAGARPALIKA

DRG TITLE

ARCHITECT

BRIHANMUMBAI
MAHANAGARPALIKA

SHASHANK MEHENDALE & ASSOCIATES
(CONSULTING ENGINEERS & STRUCTURAL DESIGNERS)
163-A,GANGA LAHARI
P.N. MARG,
SHIVAJI PARK, MAHIM,
MUMBAI- 400 016
Tel. 2444 1603 / 2447 3963
Telefax: 2447 2136



SECTION AA'

REV NO.	DATE	DESCRIPTIONS	SIGN

DRN BY :- JAYESH | CHK BY :- SANHITA

DATE :- | SCALE :- NTS

DWG. NO. 00 | ISSUE

PROJECT: ESTABLISHMENT OF THE ADVANCED FORENSIC MEDICINE & NON-INVASIVE AUTOPSY CENTRE AT KEM HOSPITAL, MUMBAI---CONSTRUCTION OF A GROUND + 5 STOREY STATE-OF-THE-ART MEDICO-LEGAL AND MORTUARY COMPLEX ON EPC-TURNKEY BASIS


CLIENT: BRIHANMUMBAI MAHANAGARPALIKA

DRG TITLE:

ARCHITECT:

BRIHANMUMBAI MAHANAGARPALIKA

SHASHANK MEHENDALE & ASSOCIATES
(CONSULTING ENGINEERS & STRUCTURAL DESIGNERS)
163-A,GANGA LAHARI
P.N. MARG,
SHIVAJI PARK, MAHIM,
MUMBAI- 400 016
Tel. 2444 1603 / 2447 3963
Telefax: 2447 2130

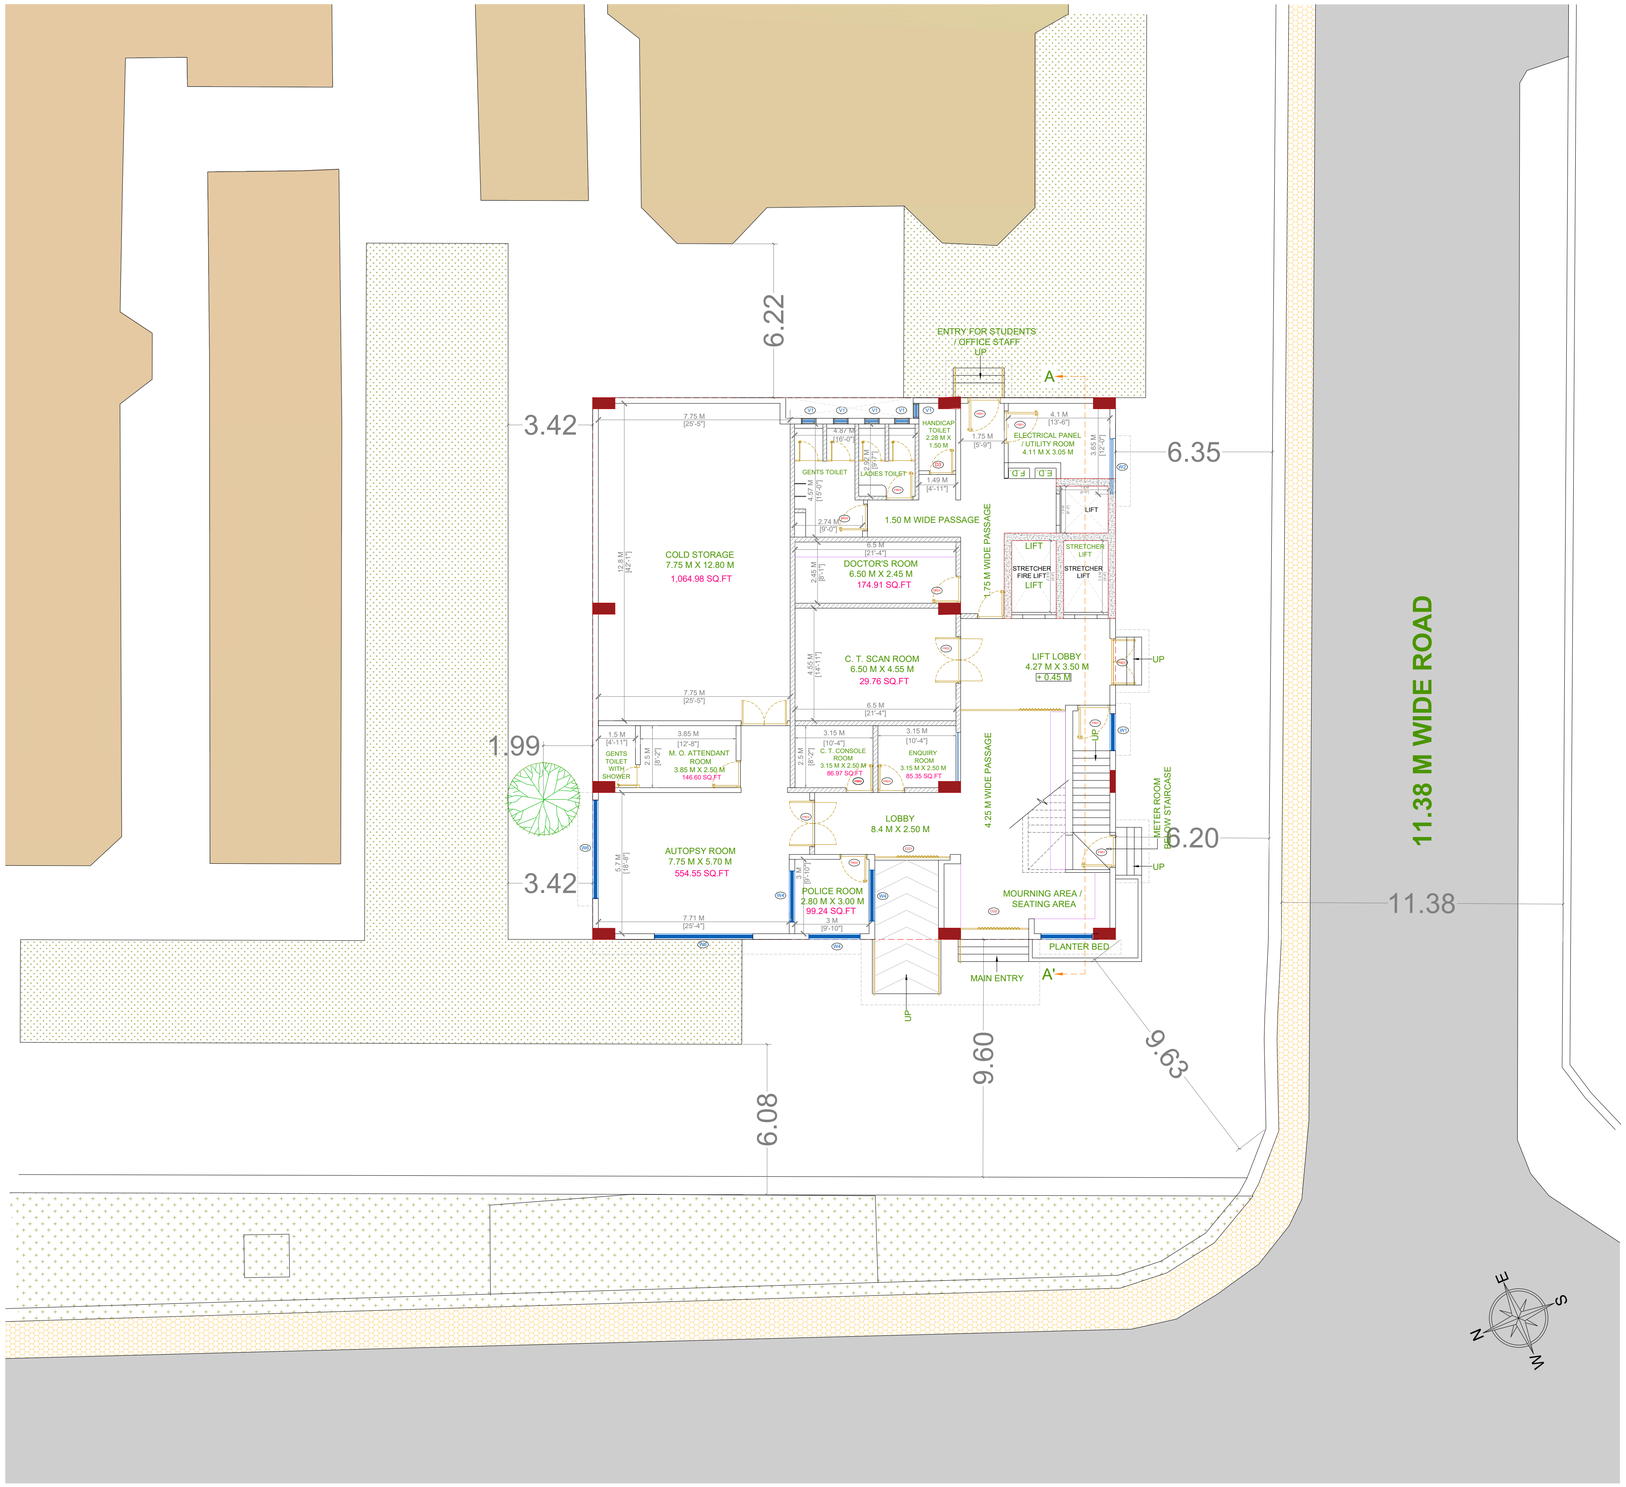

SITE / GROUND FLOOR PLAN

REV NO.	DATE	DESCRIPTIONS	SIGN

DRN BY :- JAYESH | CHK BY :- SANHITA

DATE :- | SCALE :- NTS

DWG. NO. 00 | ISSUE

PROJECT: ESTABLISHMENT OF THE ADVANCED FORENSIC MEDICINE & NON-INVASIVE AUTOPSY CENTRE AT KEM HOSPITAL, MUMBAI-- CONSTRUCTION OF A GROUND + 5 STOREY STATE-OF-THE-ART MEDICO-LEGAL AND MORTUARY COMPLEX ON EPC-TURNKEY BASIS

CLIENT: BRIHANMUMBAI MAHANAGARPALIKA

DRG TITLE:

ARCHITECT:

BRIHANMUMBAI MAHANAGARPALIKA

SHASHANK MEHENDALE & ASSOCIATES
(CONSULTING ENGINEERS & STRUCTURAL DESIGNERS)
163-A,GANGA LAHARI
P.N. MARG,
SHIVAJI PARK, MAHIM,
MUMBAI- 400 016
Tel. 2444 1603 / 2447 3963
Telefax: 2447 2136