TITLE: PRIORITY SEWER TUNNEL – PHASE 2 (PST II)
GENERAL ARRANGEMENT
MISCELLANEOUS DETAILS – (4)

DWG NO TCE.10255A–CV–3057–GA–31047

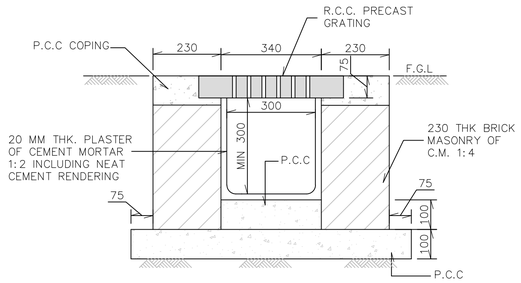


TYPICAL CROSS SECTION OF STORM WATER DRAIN ON EMPLOYER'S SITES

NOTE: 1. PROVIDE DEPTH OF DRAIN MIN. 300 & SLOPE 1 IN 500

SCALE= 1:10

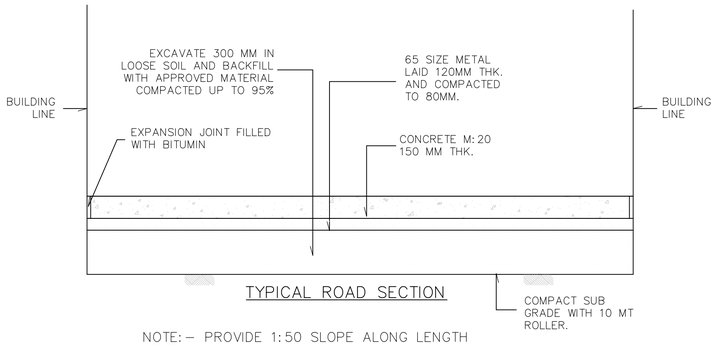


TYPICAL ROAD SECTION

NOTE:– PROVIDE 1:50 SLOPE ALONG LENGTH OF ROAD

SCALE= 1:20

## KEY PLAN

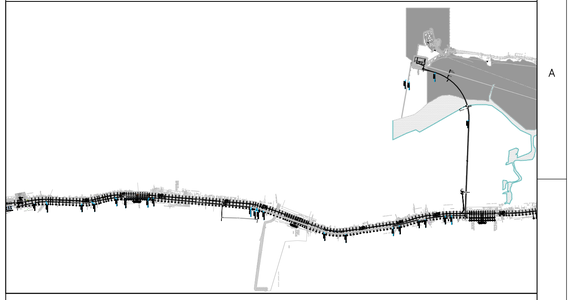

## NOTES:

1. ALL DIMENSIONS ARE IN MILLIMETRES AND LEVELS ARE IN METRES UNLESS OTHERWISE INDICATED.
2. CONTRACTOR TO CONFIRM ROAD DETAILS WITH MMRDA/MCGM.

## LEGENDS:

BACKFILL SOIL

SAND

| ISSUE | | DRN | DSN | CHD | CLEARED | | | | PE/PM | APPD | DATE |
|---|---|---|---|---|---|---|---|---|---|---|---|
| | SIGN. | | | | | | | | | | |
| | INITIALS | | | | | | | | | | |
| | REVISIONS | | | | | | | | | | |
| | SIGN. | | | | | | | | | | |
| | INITIALS | | | | | | | | | | |
| | REVISIONS | | | | | | | | | | |
| P0 | SIGN. | | | | | | | | | | |
| | INITIALS | MPW | CB | CB | CB | | | | SVP | SVP | 23–11–2018 |
| | | | | | CV | EL | IC | ME | | | |

TENDER PURPOSE ONLY

AS SHOWN

'P' (PRELIMINARY) ISSUES ARE NOT TO BE USED FOR CONSTRUCTION / FABRICATION BUT ARE ISSUED FOR LIMITED PURPOSES ONLY AS INDICATED IN THE SMALL BLOCK ABOVE THIS BLOCK.

CONSTRUCTION / FABRICATION WORK IS PERMITTED ON 'R' (RELEASED) ISSUES ONLY.

INFORMATION CONTAINED WITHIN 'HOLD' IS NOT RELEASED FOR CONSTUCTION / FABRICATION. FIELD MUST GET DESIGN OFFICE TO CLEAR 'HOLDS' IN TIME BEFORE PROCEEDING WITH ANY CONSTRUCTION / FABRICATION WORK RELATED TO 'HOLDS'.

Proprietary rights of the information contained herein belong to TCE. This information is intended to be used for the mentioned purpose/project only. In case of misuse of information and any claim arising thereof, cost and consequence will be on the party misusing the information.

FILE NAME : TCE.10255A–CV–3057–GA–31047

MUNICIPAL CORPORATION OF GREATER MUMBAI

MUMBAI SEWAGE DISPOSAL PROJECT STAGE II–PRIORITY WORKS

# PRIORITY SEWER TUNNEL – PHASE 2 (PST II)
# GENERAL ARRANGEMENT
# MISCELLANEOUS DETAILS – (4)

TATA CONSULTING ENGINEERS LIMITED

MUMBAI

SCALE : AS SHOWN | DWG NO. TCE.10255A–CV–3057–GA–31047 | ISSUE P0

DC & DISC : MUM CV

SIZE–A1

TCE FORM NO. 091 R0

FILE NAME: F–091–Rev–R0.dwg